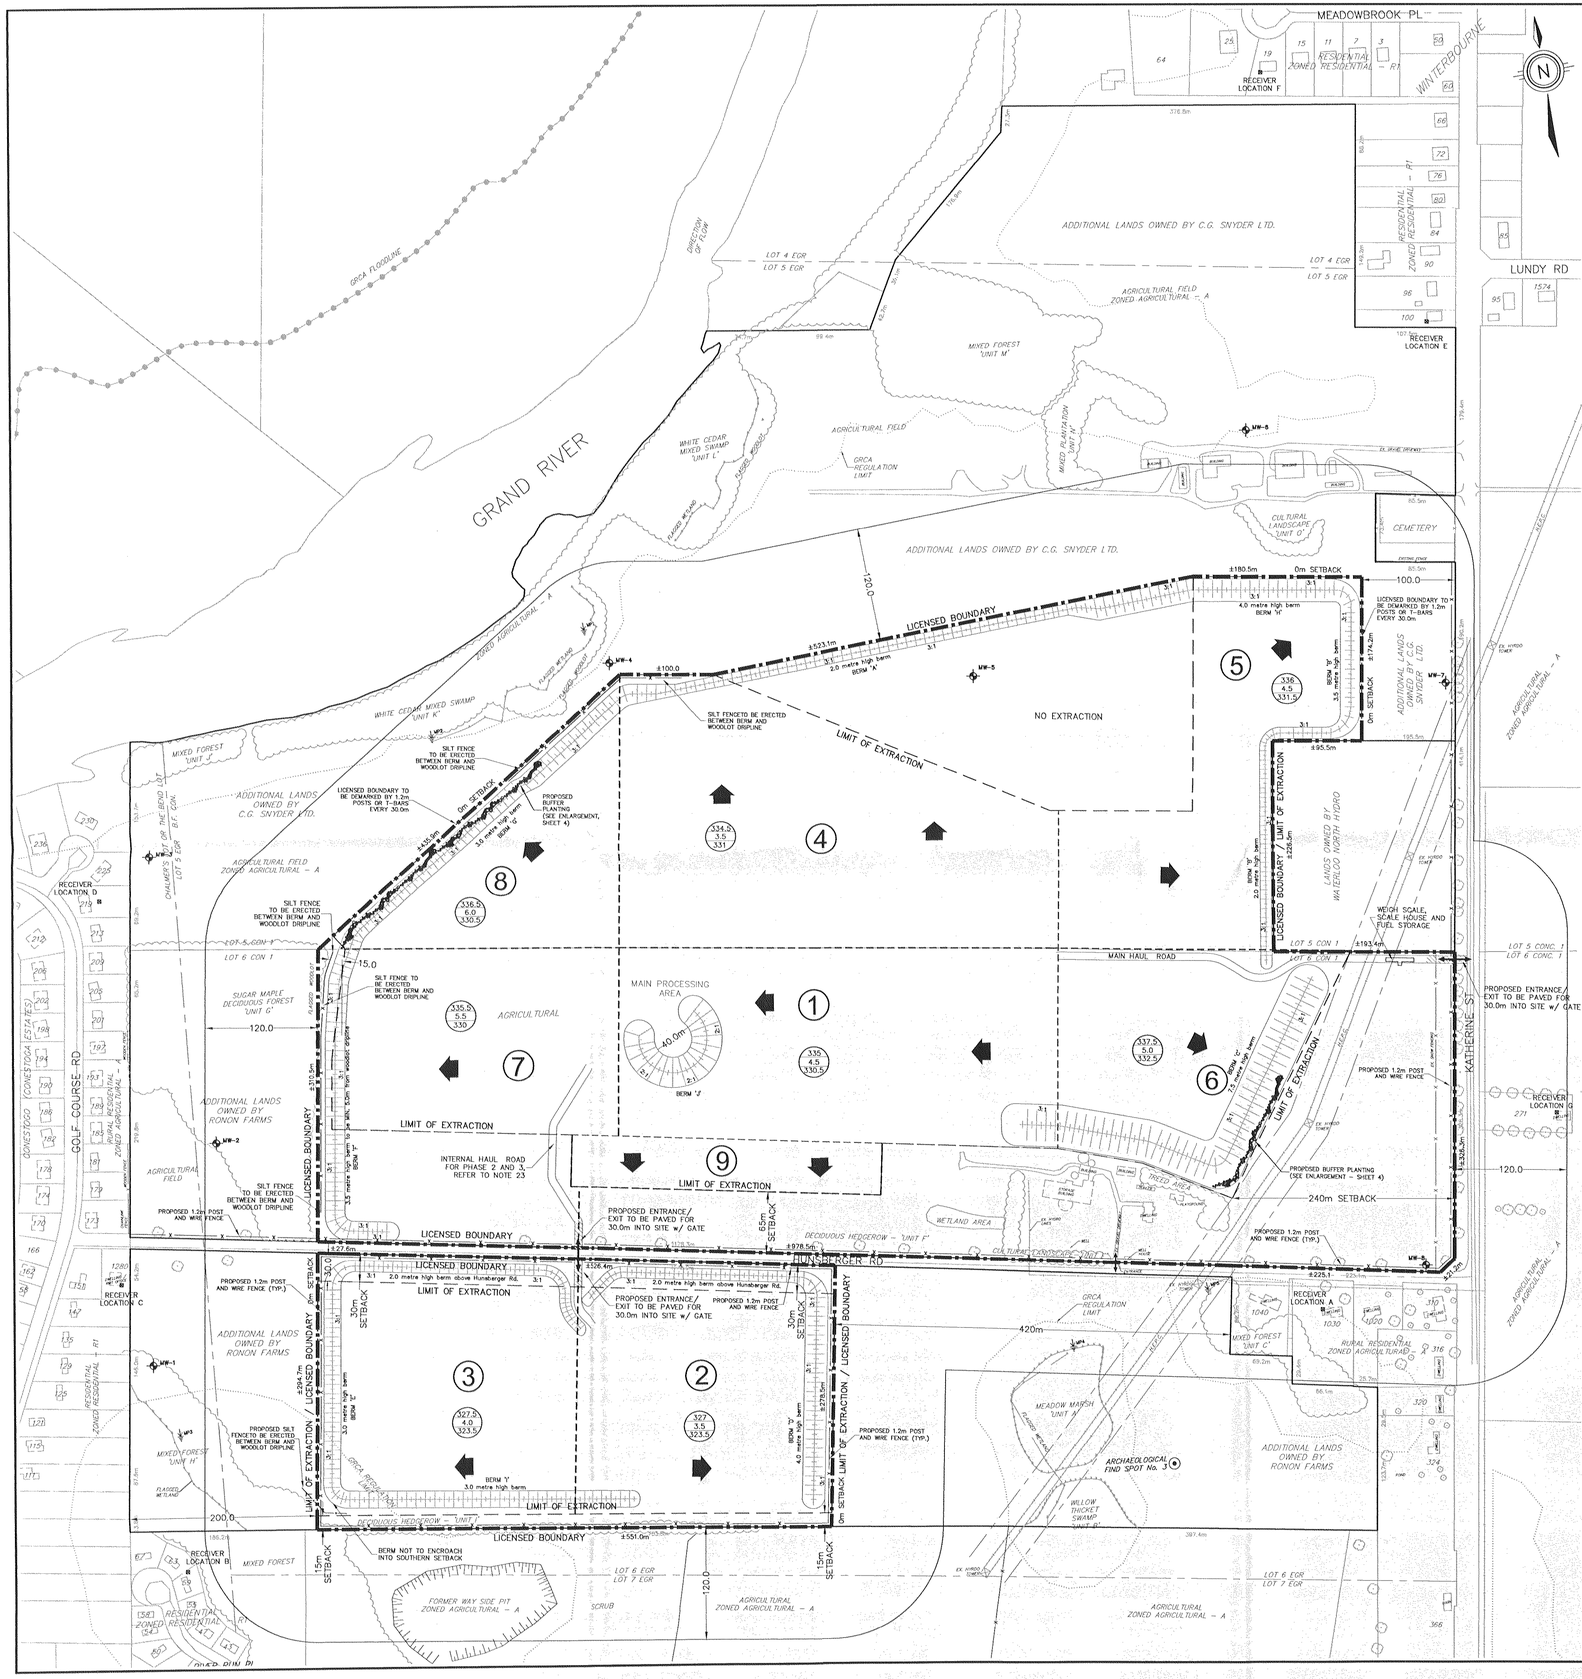
MEADOWBROOK PL
WINTERBOURNE
RESIDENTIAL ZONED RESIDENTIAL – R1
RECEIVER LOCATION F
RESIDENTIAL ZONED RESIDENTIAL – R1
RECEIVER LOCATION E
LUNDY RD
GRCA FLOODLINE
DIRECTION OF FLOW
ADDITIONAL LANDS OWNED BY C.G. SNYDER LTD.
LOT 4 EGR
LOT 5 EGR
AGRICULTURAL FIELD ZONED AGRICULTURAL – A
MIXED FOREST UNIT 'M'
GRAND RIVER
WHITE CEDAR MIXED SWAMP UNIT 'L'
AGRICULTURAL FIELD
GRCA REGULATION LIMIT
MIXED PLANTATION UNIT 'J'
CULTURAL LANDSCAPE UNIT 'O'
CEMETERY
ADDITIONAL LANDS OWNED BY C.G. SNYDER LTD.
±180.5m
0m SETBACK
LICENSED BOUNDARY TO BE DEMARKED BY 1.2m POSTS OR T-BARS EVERY 30.0m
4.0 metre high berm 'M'
LICENSED BOUNDARY
2.0 metre high berm 'A'
WHITE CEDAR MIXED SWAMP UNIT 'K'
MIXED FOREST UNIT 'J'
SILT FENCE TO BE ERECTED BETWEEN BERM AND WOODLOT DRIPLINE
SILT FENCETO BE ERECTED BETWEEN BERM AND WOODLOT DRIPLINE
NO EXTRACTION
LIMIT OF EXTRACTION
ADDITIONAL LANDS OWNED BY C.G. SNYDER LTD.
LICENSED BOUNDARY TO BE DEMARKED BY 1.2m POSTS OR T-BARS EVERY 30.0m
PROPOSED BUFFER PLANTING (SEE ENLARGEMENT, SHEET 4)
EXTRACTION
LICENSED BOUNDARY / LIMIT OF EXTRACTION
LANDS OWNED BY WATERLOO NORTH HYDRO
WEIGH SCALE, SCALE HOUSE AND FUEL STORAGE
MAIN HAUL ROAD
MAIN PROCESSING AREA
AGRICULTURAL
SUGAR MAPLE DECIDUOUS FOREST UNIT 'G'
ADDITIONAL LANDS OWNED BY RONON FARMS
AGRICULTURAL FIELD
INTERNAL HAUL ROAD FOR PHASE 2 AND 3, REFER TO NOTE 23
LIMIT OF EXTRACTION
PROPOSED ENTRANCE/ EXIT TO BE PAVED FOR 30.0m INTO SITE w/ GATE
PROPOSED 1.2m POST AND WIRE FENCE
PROPOSED BUFFER PLANTING (SEE ENLARGEMENT – SHEET 4)
240m SETBACK
HUNSBERGER RD
KATHERINE ST
GOLF COURSE RD
DONESTOGO (CONESTOGA ESTATES)
RESIDENTIAL ZONED RESIDENTIAL – R1
RURAL RESIDENTIAL ZONED RURAL RESIDENTIAL
ZONED AGRICULTURAL – A
RECEIVER LOCATION A
RECEIVER LOCATION B
RECEIVER LOCATION C
RECEIVER LOCATION D
RECEIVER LOCATION G
MIXED FOREST UNIT 'F'
MIXED FOREST UNIT 'H'
MEADOW MARSH UNIT 'A'
ARCHAEOLOGICAL FIND SPOT No. 3
WILLOW THICKET SWAMP UNIT 'B'
DECIDUOUS HEDGEROW – 'UNIT I'
DECIDUOUS HEDGEROW – UNIT 'F'
BERM NOT TO ENCROACH INTO SOUTHERN SETBACK
FORMER WAY SIDE PIT ZONED AGRICULTURAL – A
SCRUB
LOT 6 EGR
LOT 7 EGR
AGRICULTURAL ZONED AGRICULTURAL – A
LICENSED BOUNDARY
LIMIT OF EXTRACTION / LICENSED BOUNDARY
LIMIT OF EXTRACTION / LICENSED BOUNDARY
30m SETBACK
15m SETBACK
0m SETBACK
420m
200.0
120.0
100.0
GRCA REGULATION LIMIT
RURAL RESIDENTIAL ZONED AGRICULTURAL – A
ADDITIONAL LANDS OWNED BY RONON FARMS
BERM 'Y' 3.0 metre high berm
BERM 'Z' 4.0 metre high berm
BERM 'A' 2.0 metre high berm
BERM 'M' 4.0 metre high berm
BERM 'C' 2.5 metre high berm
BERM 'F' 3.5 metre high berm
PROPOSED 1.2m POST AND WIRE FENCE (TYP.)
PROPOSED SILT FENCETO BE ERECTED BETWEEN BERM AND WOODLOT DRIPLINE
LICENSED BOUNDARY TO BE DEMARKED BY 1.2m POSTS OR T-BARS EVERY 30.0m
PROPOSED ENTRANCE/ EXIT TO BE PAVED FOR 30.0m INTO SITE w/ GATE
PROPOSED 1.2m POST AND WIRE FENCE (TYP.)
PROPOSED ENTRANCE/ EXIT TO BE PAVED FOR 30.0m INTO SITE w/ GATE
PROPOSED 1.2m POST AND WIRE FENCE (TYP.)
PROPOSED 1.2m POST AND WIRE FENCE (TYP.)
PROPOSED 1.2m POST AND WIRE FENCE
PROPOSED BUFFER PLANTING (SEE ENLARGEMENT – SHEET 4)
LICENSED BOUNDARY TO BE DEMARKED BY 1.2m POSTS OR T-BARS EVERY 30.0m
SETBACK LIMIT OF EXTRACTION / LICENSED BOUNDARY
LICENSED BOUNDARY
LICENSED BOUNDARY
LICENSED BOUNDARY
LOT 4 EGR
LOT 5 EGR
LOT 5 CON 1
LOT 6 CON 1
LOT 5 CONC. 1
LOT 6 CONC. 1
LOT 6 EGR
LOT 7 EGR
LOT 6 EGR
LOT 7 EGR
MIXED FOREST
RESIDENTIAL ZONED RESIDENTIAL
ZONED DIU DI
AGRICULTURAL ZONED AGRICULTURAL – A
AGRICULTURAL ZONED AGRICULTURAL – A
AGRICULTURAL ZONED AGRICULTURAL – A
EX. HYDRO TOWER
EX. HYDRO CHAIR
EX. HYDRO TOWER
EX. HYDRO CHAIR
EX. HYDRO TOWER
EX. HYDRO CHAIR
EX. HYDRO CHAIR
EX. HYDRO CHAIR